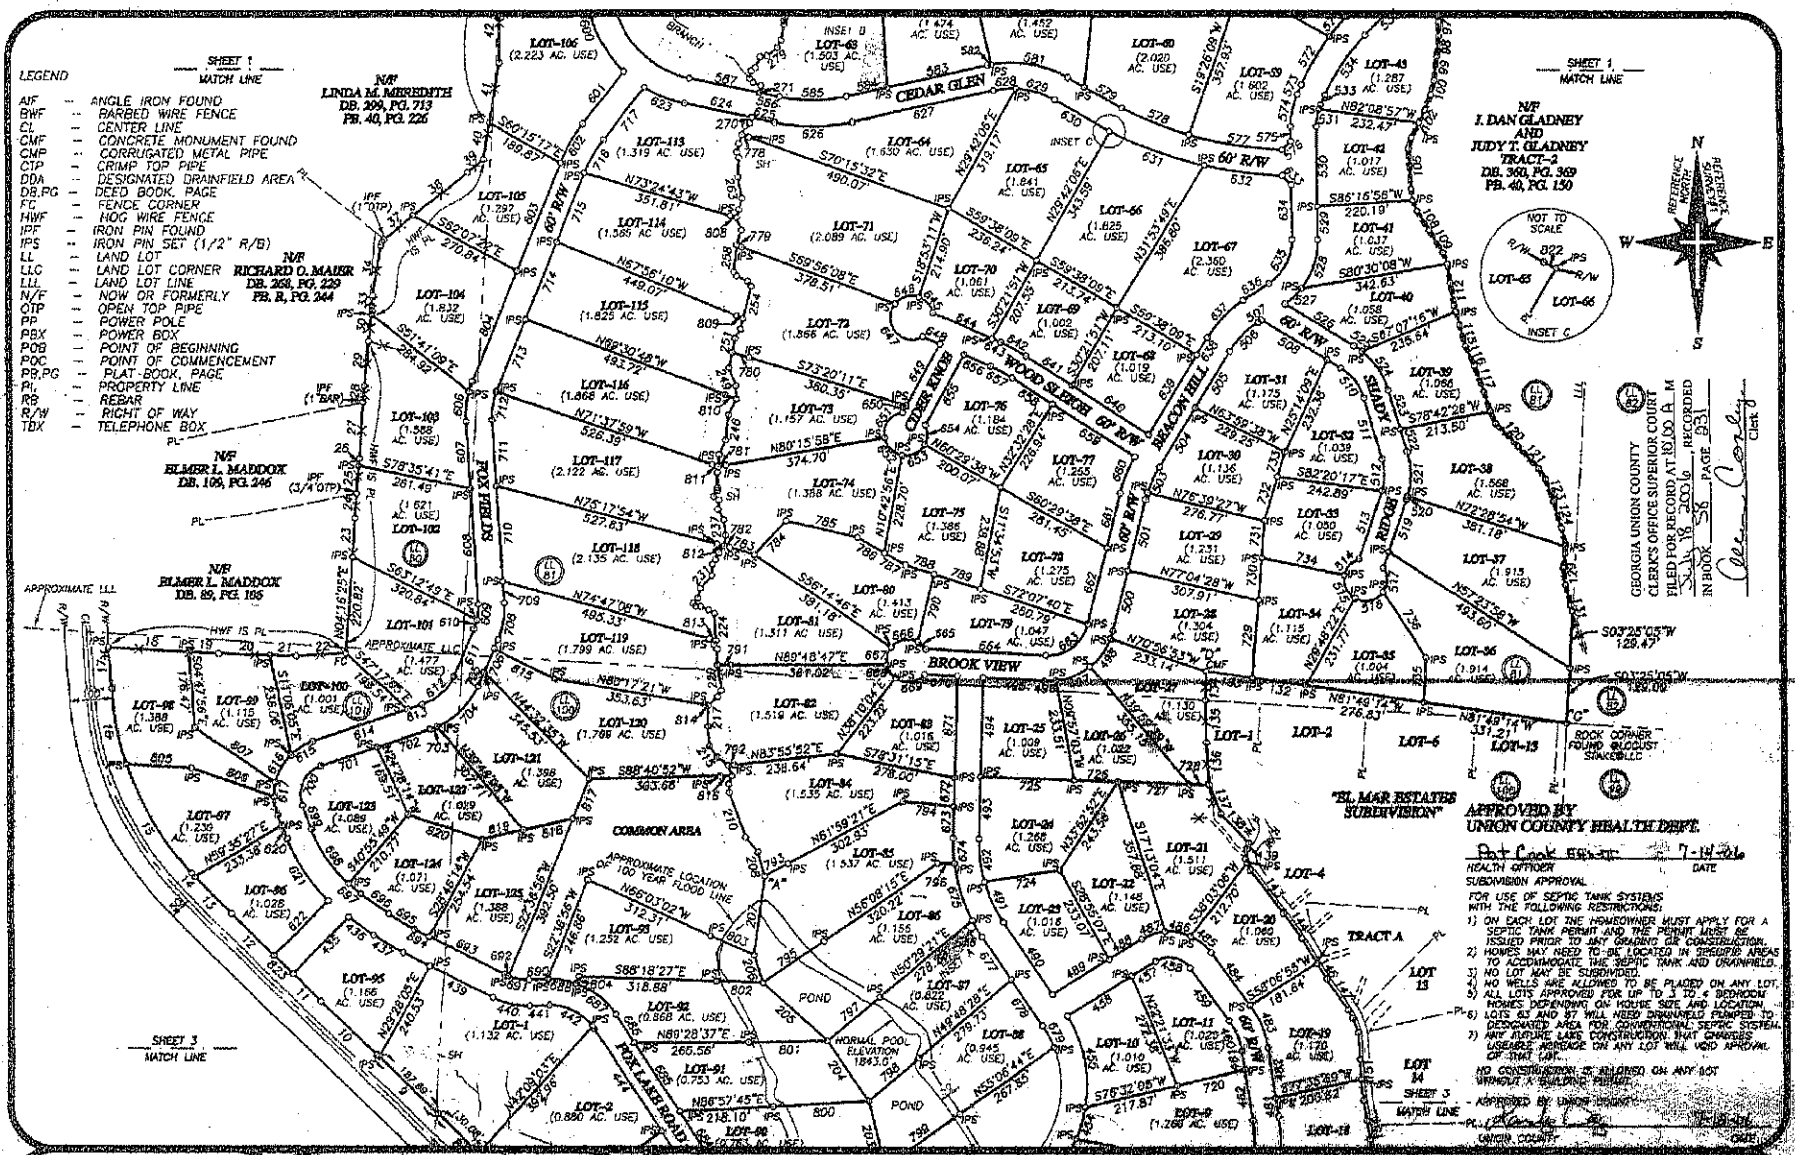

GEORGIA REGISTERED PROFESSIONAL ENGINEER No. 2864 7/16/06 ROBERT S. CLEVELAND

THIS PLAT IS NOT VALID UNLESS IT BEARS THE ORIGINAL SIGNATURE, IN LIEU OF THE REGISTRANT ACROSS THE REGISTRANT'S SEAL

NO.	DATE	DESCRIPTION

REVISIONS

PLAT OF SURVEY FOR:

FOX LAKE SUBDIVISION

LOCATED IN
LAND LOTS 80, 81, 100 & 101,
9th DISTRICT, 1st SECTION,
UNION COUNTY, GEORGIA

CLEVELAND & COX LAND SURVEYING, LLC

DRAWN BY: GFC	SCALE: 1"=200'	SHEET 2 OF 6
DATE: 07/06/06		
PRO:B205077	JOB#B205077.002.00	